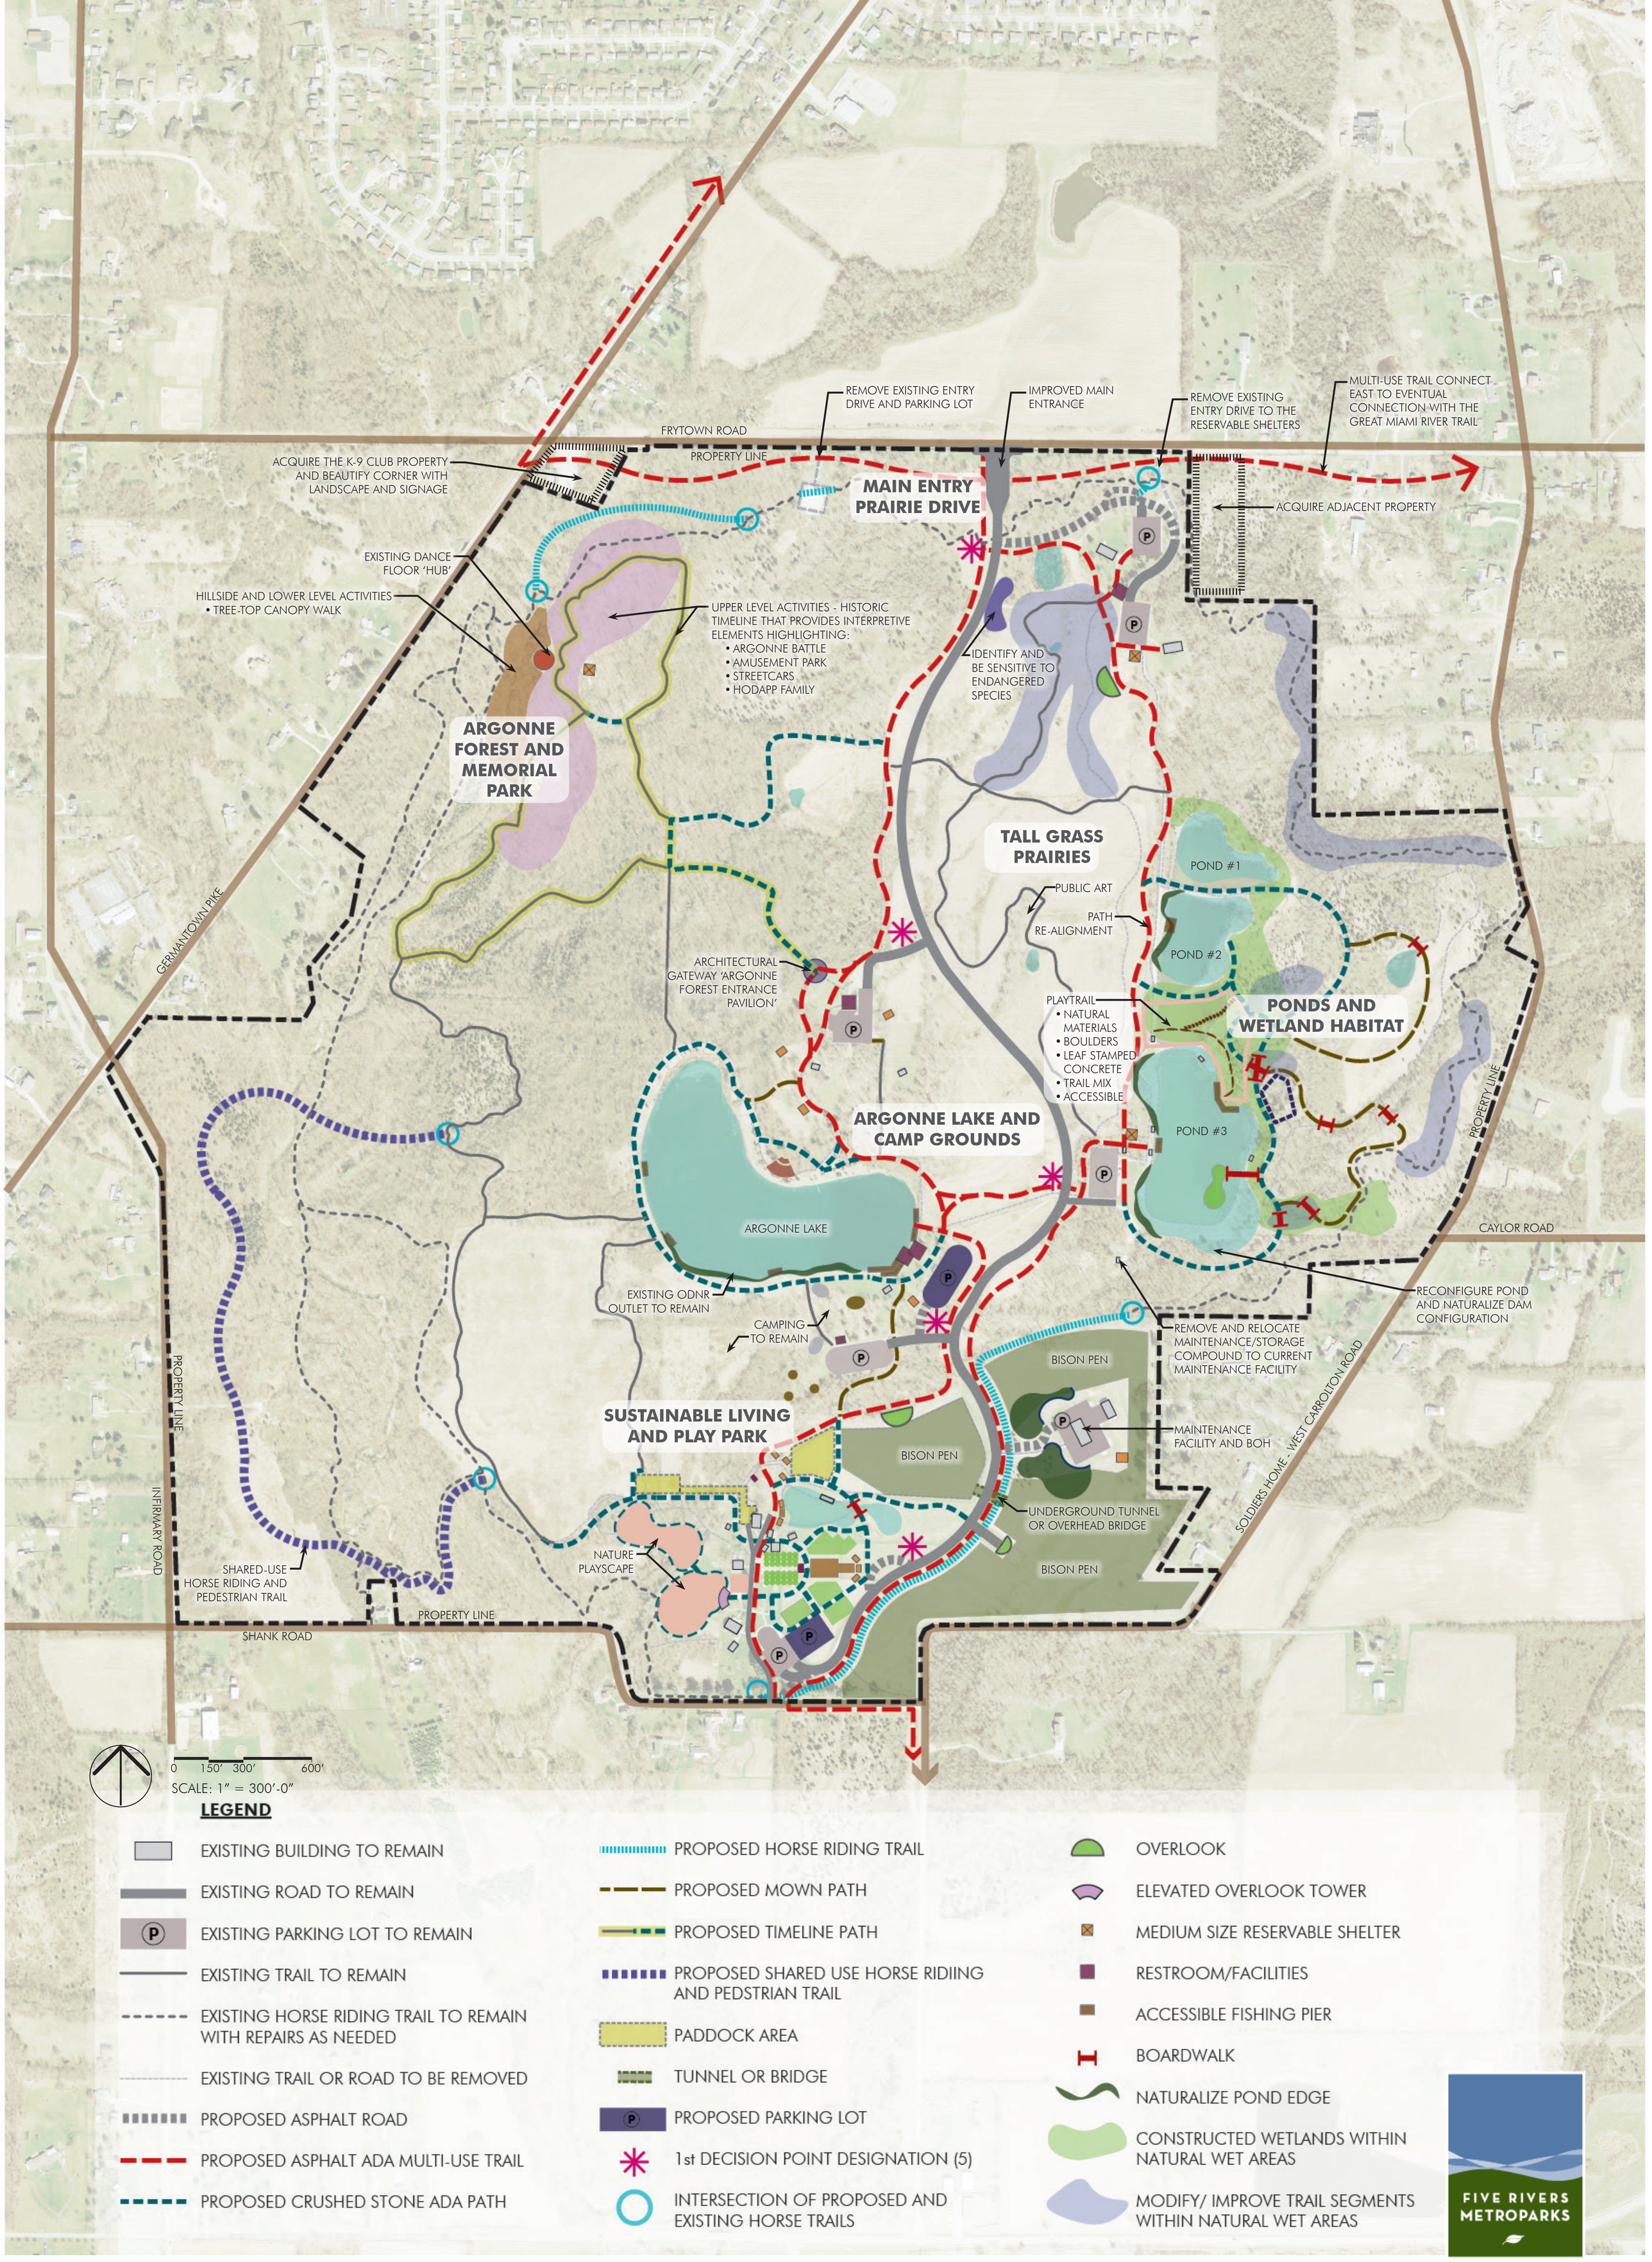

Possum Creek Preliminary Site Concept | 10.02.2017

POD design landscape architecture | planning | urban design

Columbus: 100 Northwoods Blvd. Suite A Columbus, Ohio 43235 p614.255.3399
Cincinnati: 10816 Millington Court Suite 118 Cincinnati, Ohio 45242 p513.256.1249